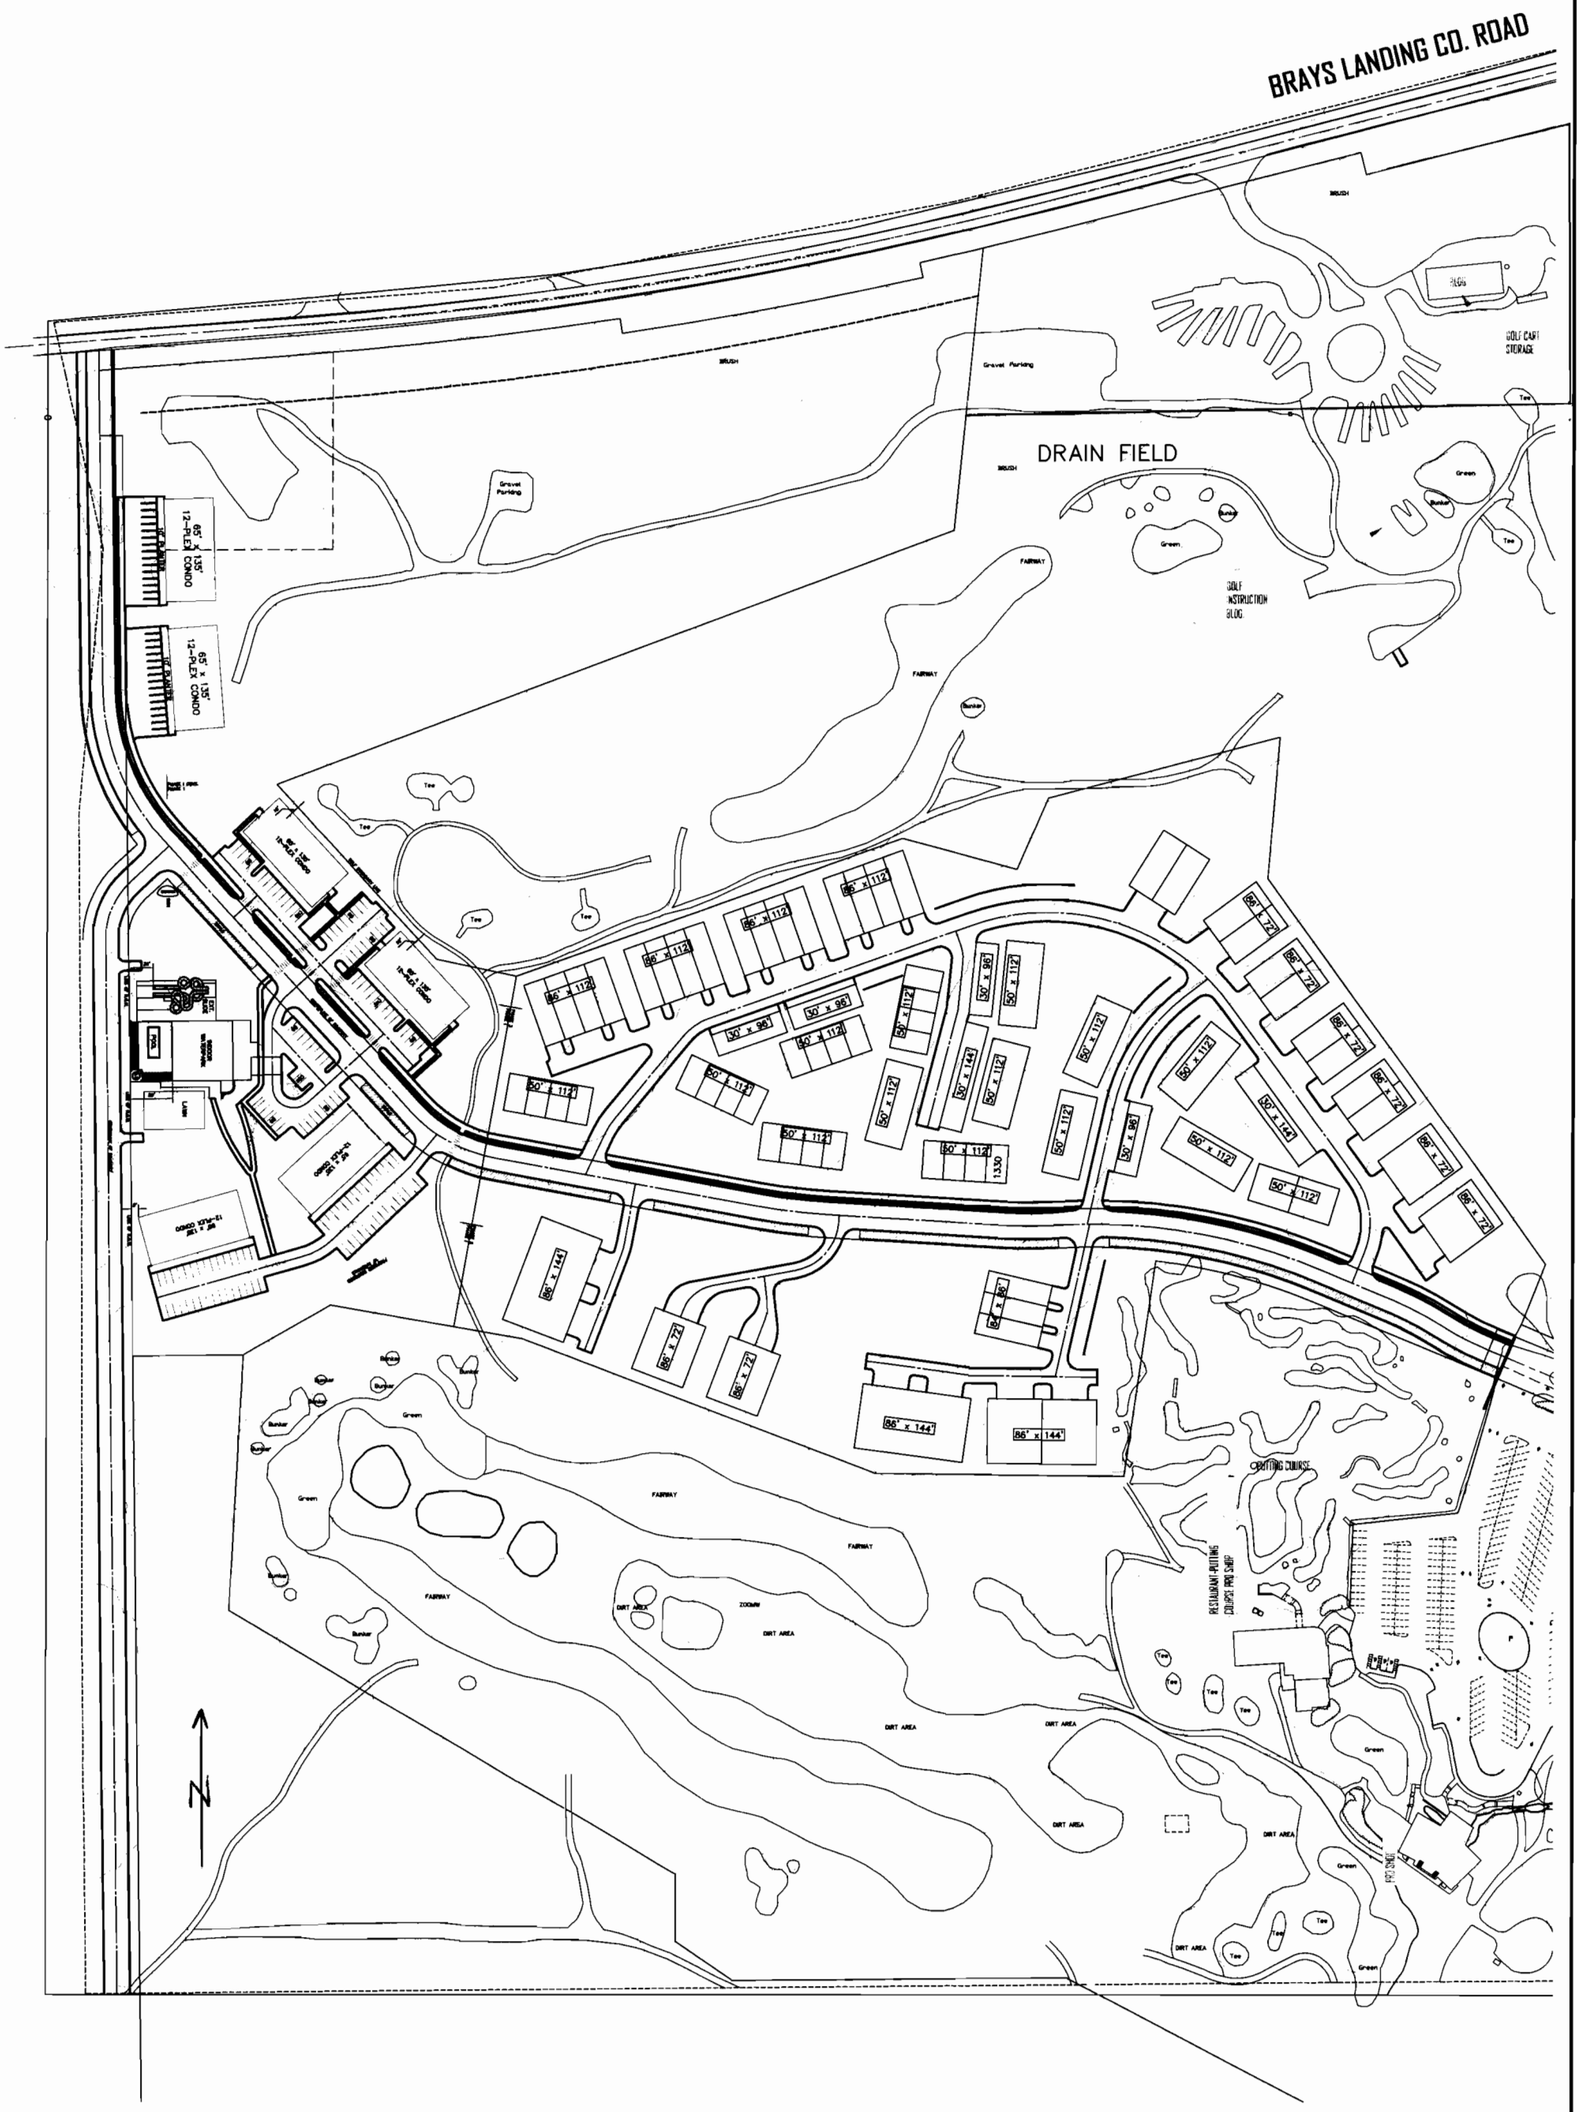

DESERT CANYON

SITE PLAN SCHEMATIC

SCALE: 1" = 100'-0"

DRAWN BY: SMA

DATE: 9-03-08

HOMESTAR
NORTHWEST, L.L.C.